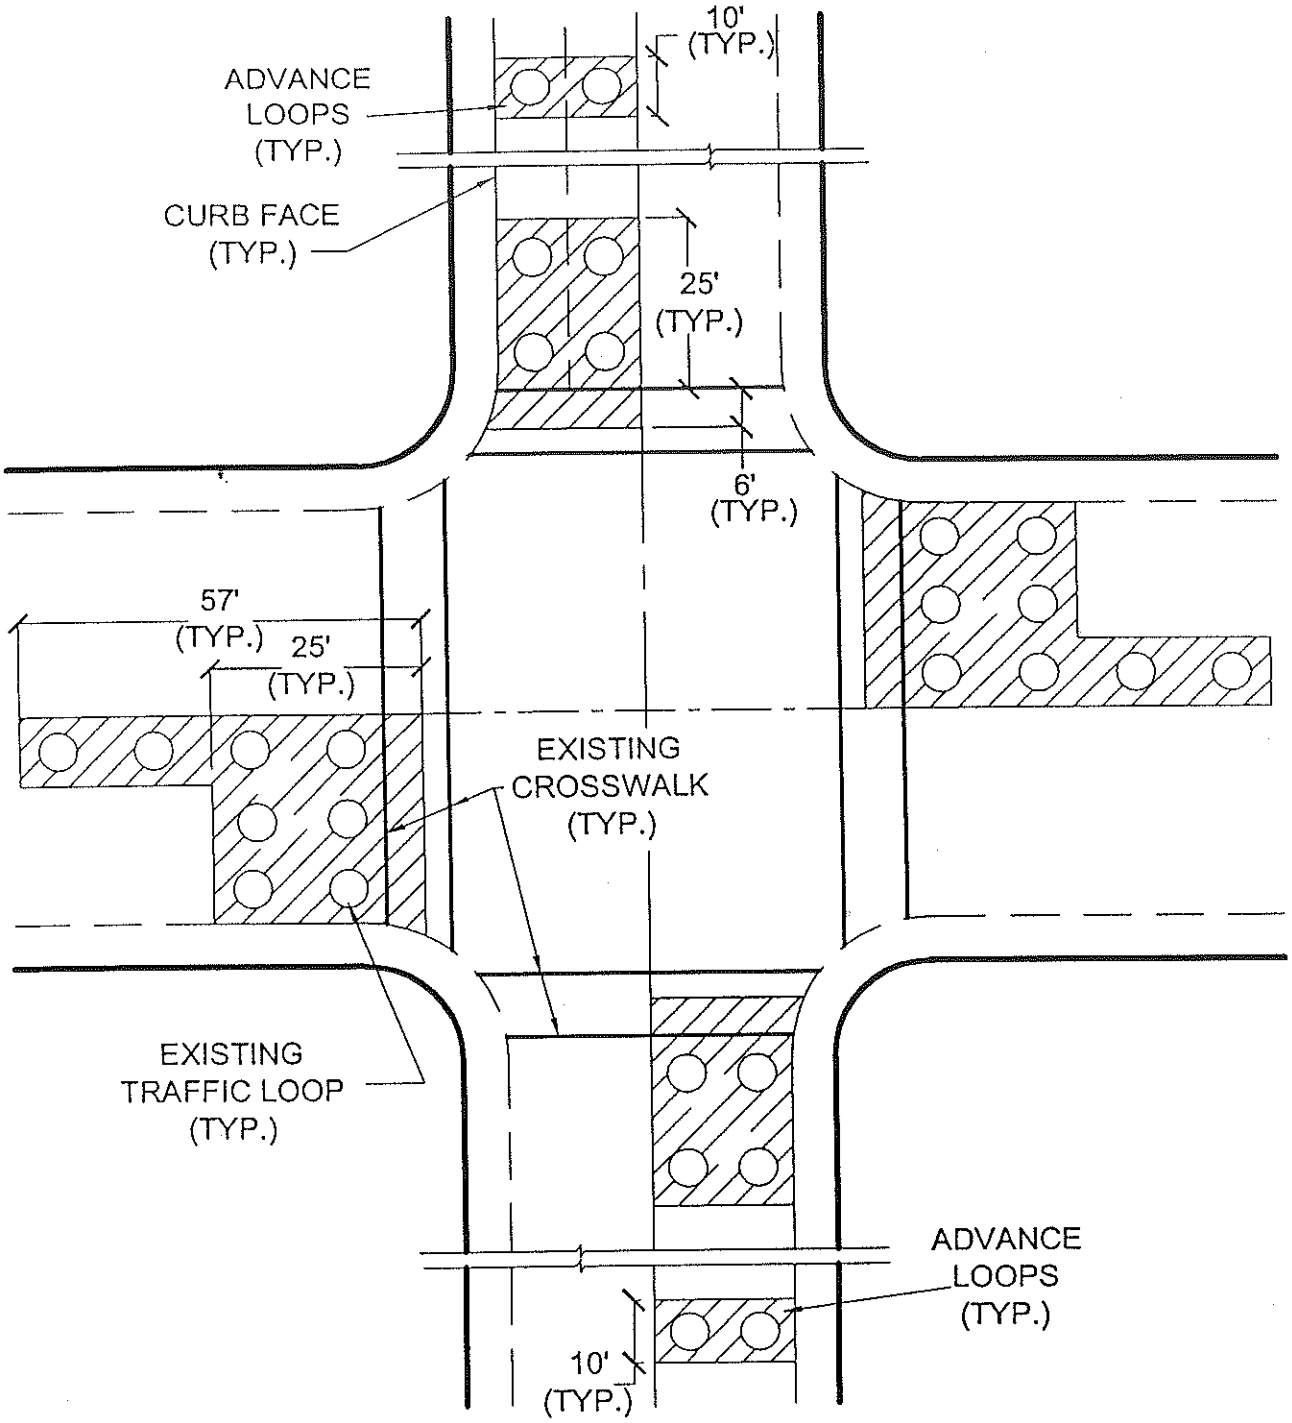

NO SAWCUTS AND
NO EXCAVATION IN SHADED AREAS
NOT TO SCALE

CITY OF GARDENA — ENGINEERING DIVISION

TITLE: **TRAFFIC LOOP NO EXCAVATION ZONES**

APP. BY: 6/12/01 DATE

DESIGNED BY			DWG. NO. ST-26
DRAWN BY	A.W.D	06/12/01	
CHECKED BY	J.W.F	06/12/01	