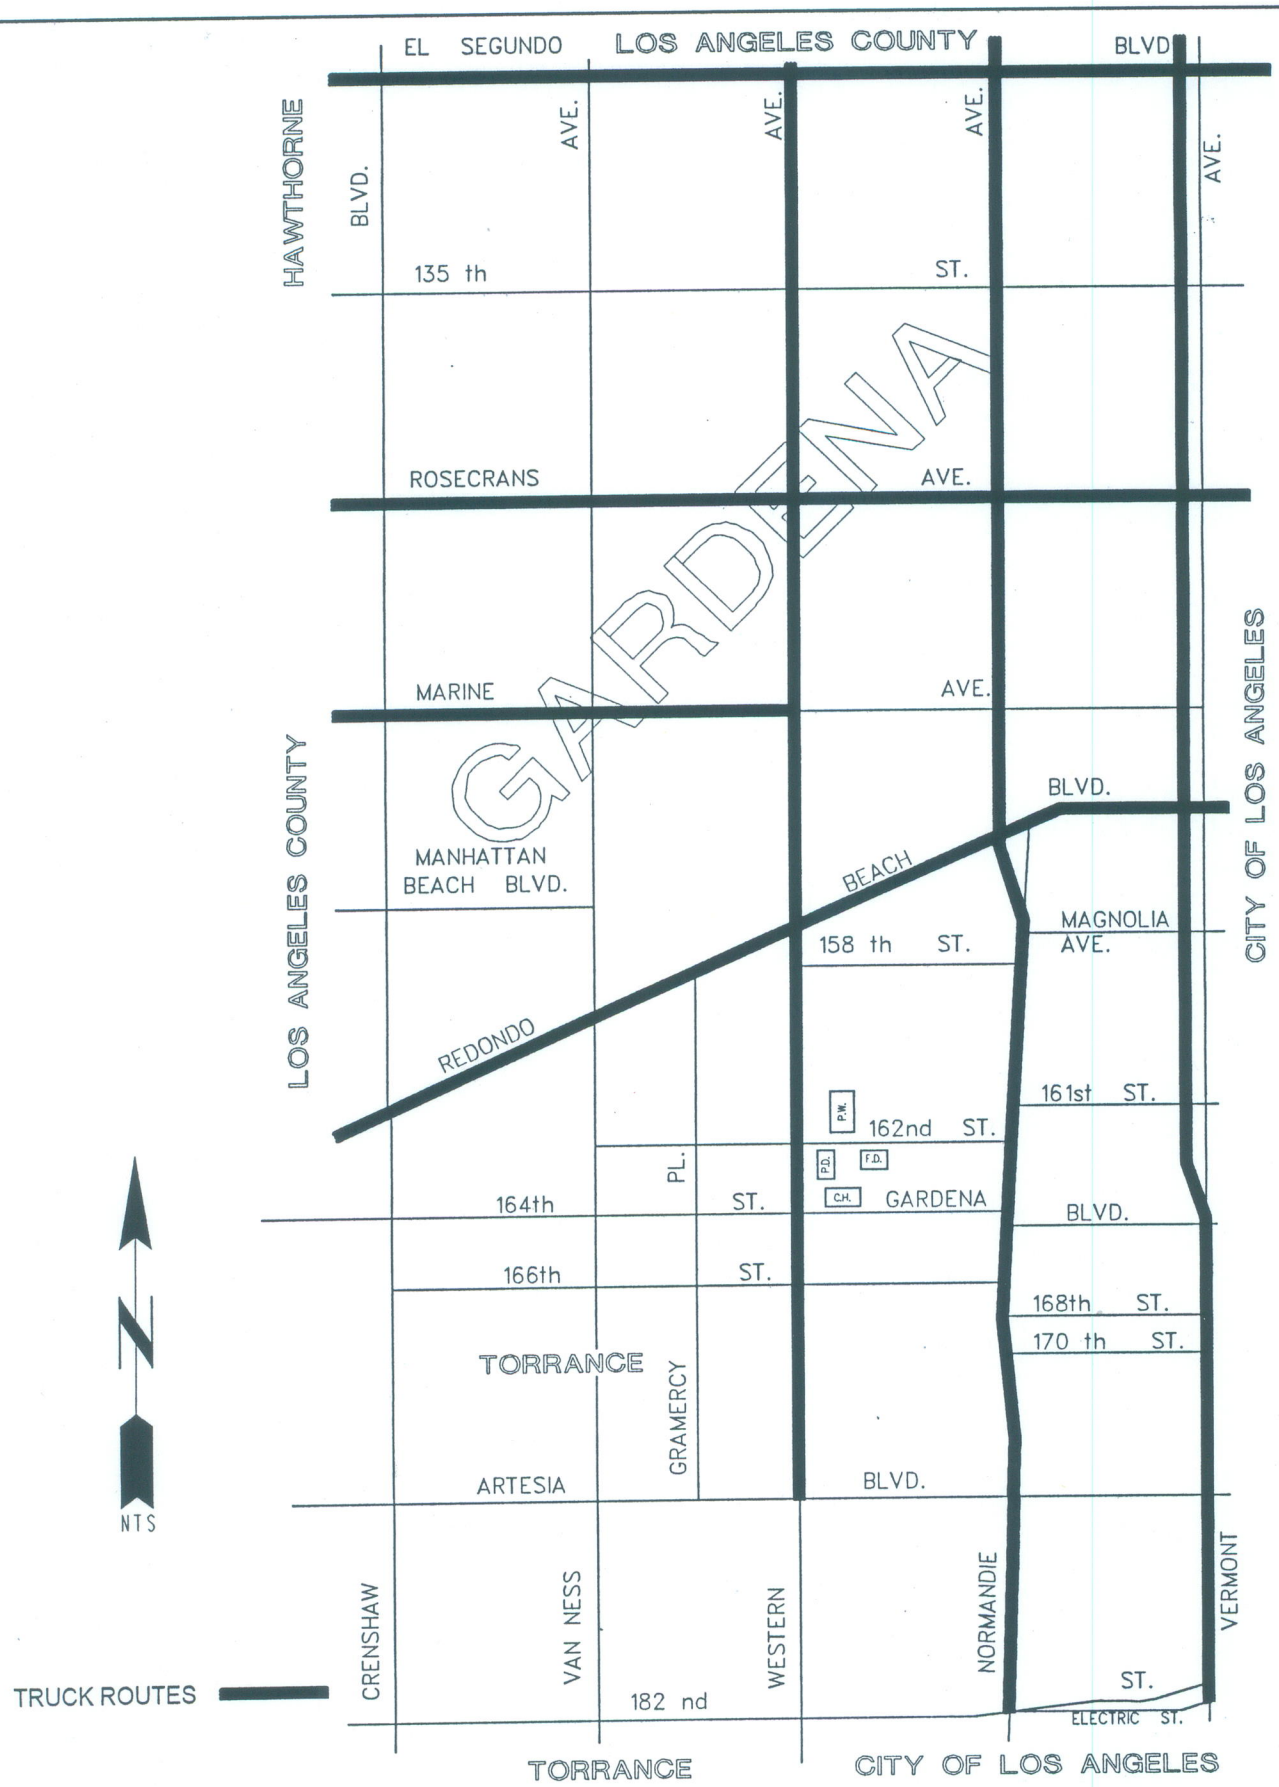

CITY OF GARDENA

ENGINEERING DIVISION

TITLE: TRUCK ROUTES

APP. BY: 2/13/01
DATE

DESIGNED BY			DWG. NO. 5 - 154
DRAWN BY	A.W.D	01-31-2001	
CHECKED BY			